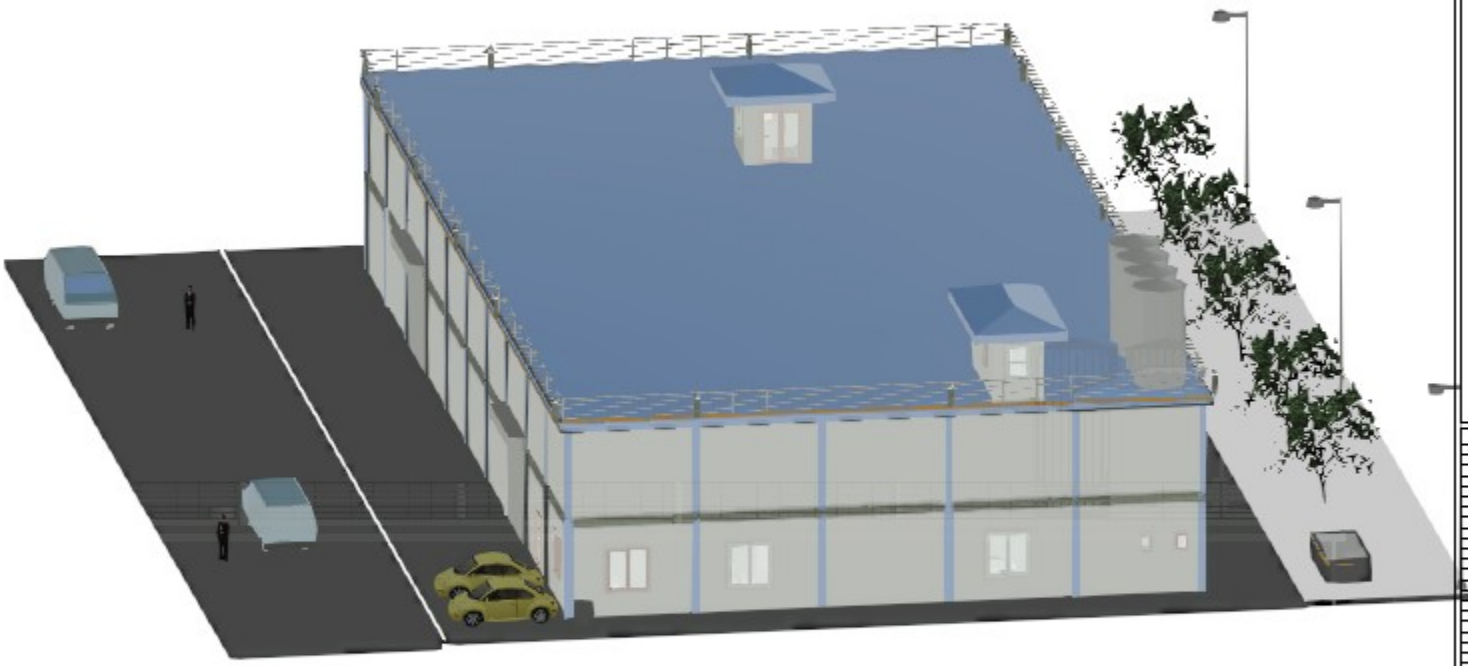

Birds eye view (3D)

GUYANA POWER AND LIGHT INC.

FACILITIES MANAGEMENT

No.	Description	Date

SOPHIA STORES BUILDING

Birds Eye view (3D)

Project Number

Date 05 Sept 2022

Drawn By K.Sitaram

Checked By F.Reynol

#11

Scale