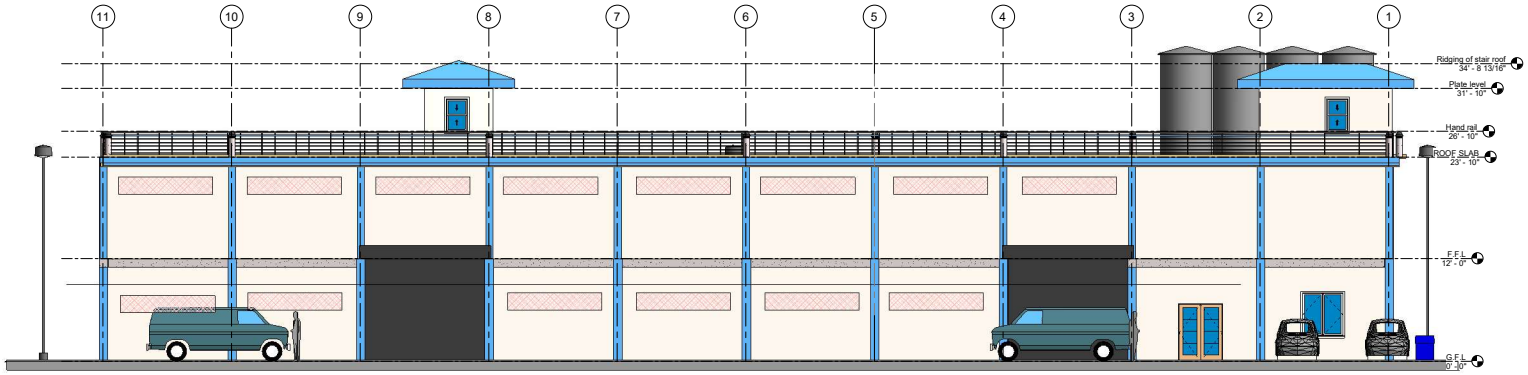

NORTH ELEVATION

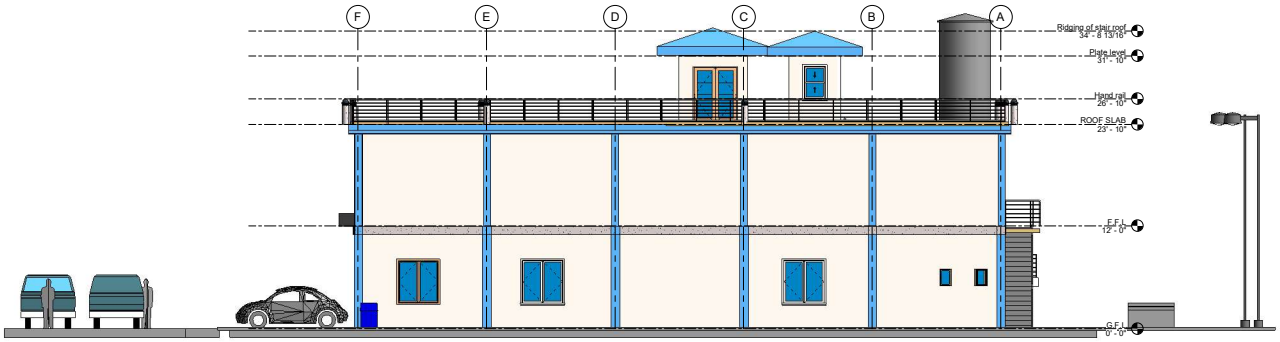

WESTERN ELEVATION

GUYANA POWER AND LIGHT INC.

FACILITIES MANAGEMENT

No.	Description	Date

SOPHIA STORES BUILDING

Northern and Western Elevations

Project Number	
Date	06 sept 2022
Drawn By	K.Shivsankar
Checked By	F.Haynes

7

Scale 3/16" = 1'-0"