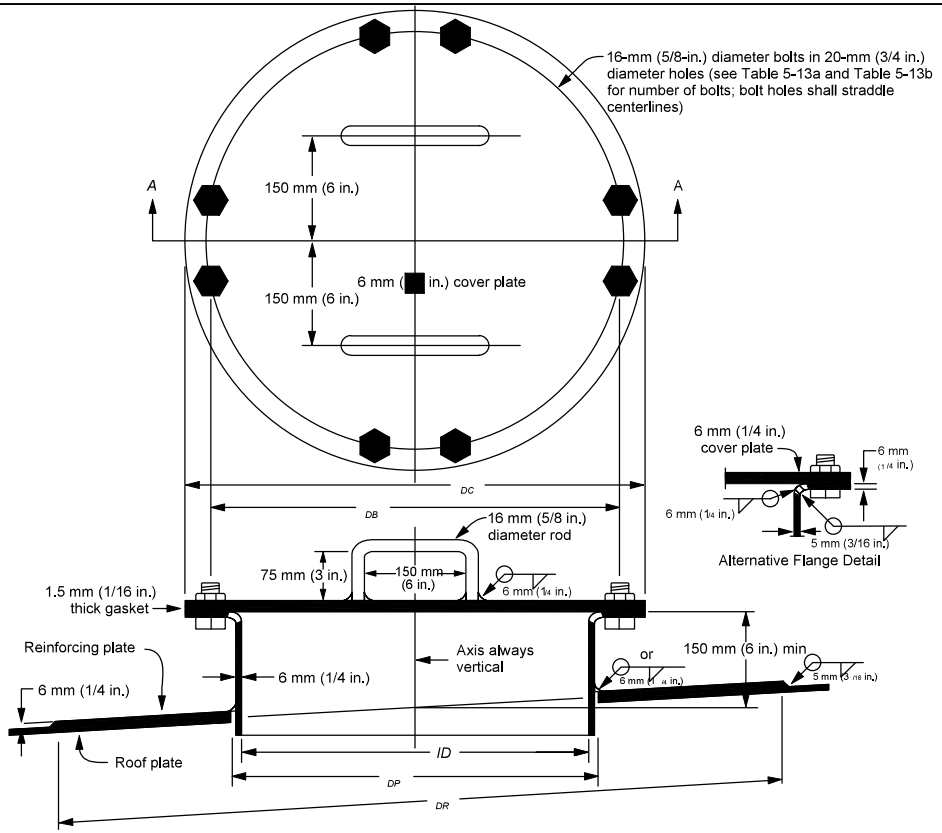

Section A-A—Roof Manhole With Reinforcing Plate

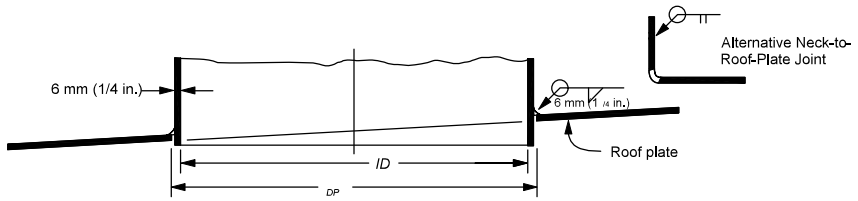

Base For Roof Manhole Without Reinforcing Plate

GUYANA POWER & LIGHT INC. PROJECTS MANAGEMENT DEPT. 257-259 MIDDLE STREET SOUTH CUMMINGSBURG GEORGETOWN.	PROJECT: HFO FUEL TANK REPAIR GARDEN OF EDEN E.B.D	DRG. TITLE : ROOF MANHOLE	DESIGNED BY:	CHECKED BY:	APPROVED BY: J.Reddi
			DRAWN BY: R.Harris	SCALE: AS SHOWN	DATE: 2020-12-14
			DRAWING No: 01		REVISION: