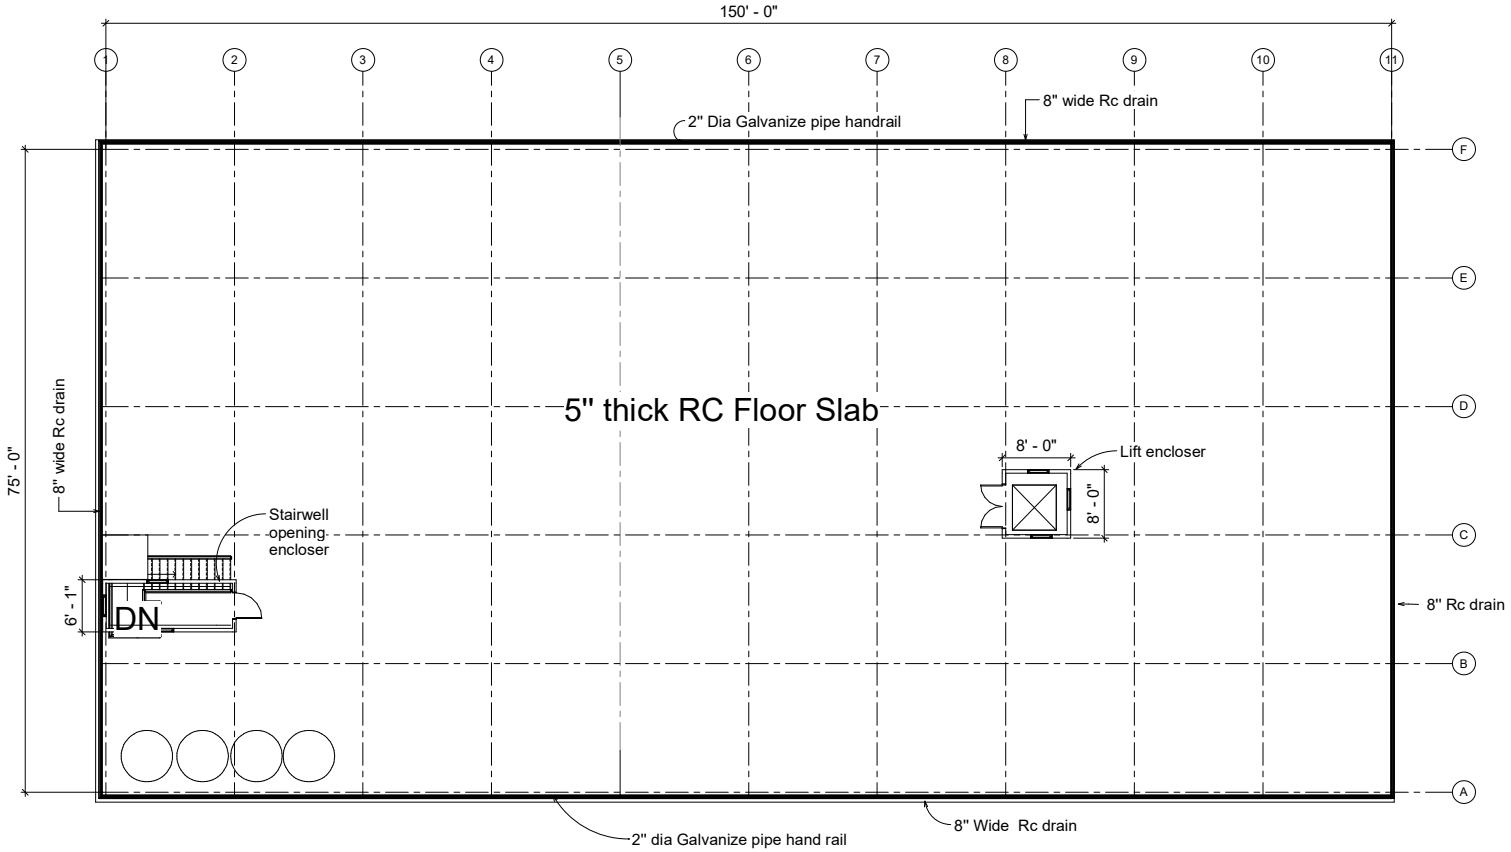

Second floor /Roof Slab

GUYANA POWER AND LIGHT INC.

FACILITIES MANAGEMENT

No.	Description	Date

SOPHIA STORES BUILDING

Second floor /Roof slab

Project Number

Date 06 sept 2022

Drawn By K.Shivsankar

Checked By F.Haynes

04

Scale 3/16" = 1'-0"