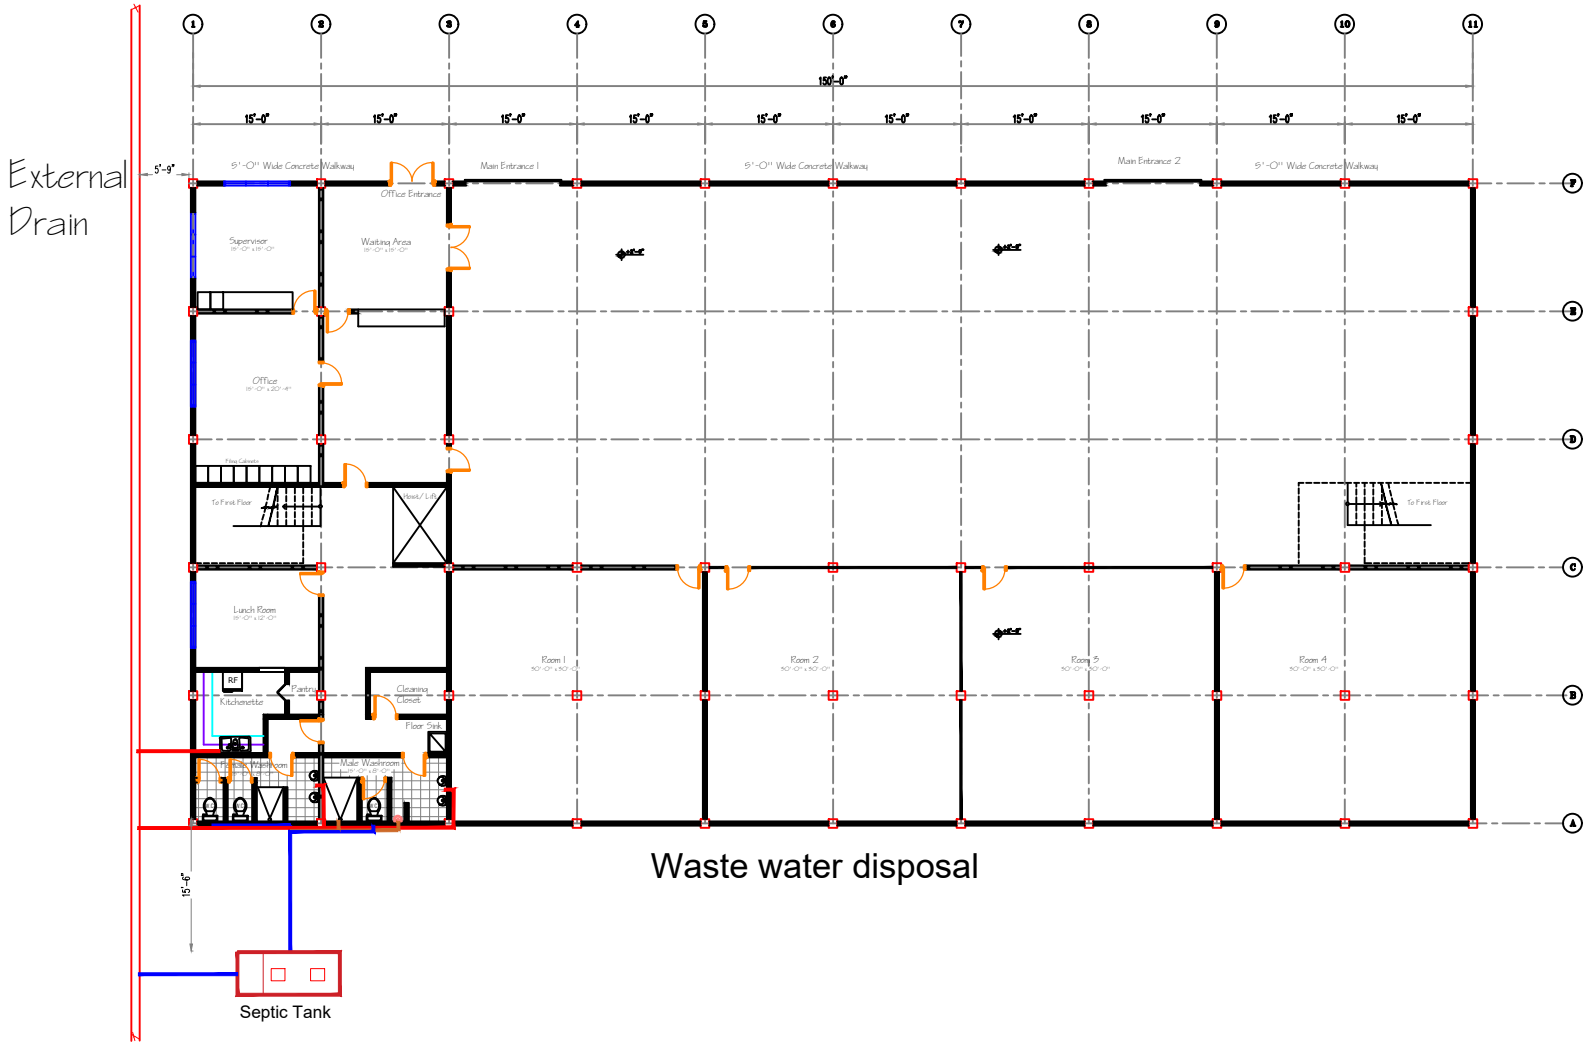

GUYANA POWER AND LIGHT INC.

FACILITIES MANAGEMENT

Notes:

- 4" Pressure pipe to carry all waste from water closet to septic tank include for all fittings such as bends , tee,couplin,ect
- 2" Pressure pipe to carry all waste from water face and kitchen sink to external drain position at western end of building (6'-0" from building) include for all fittings such as bends , tee,couplin,ect.
- 2" Pressure pipe to carry all waste from waste water from urinal and shower which is to be channel into septic tank include for all fittings such as bends , tee,couplin,ect.

No.	Description	Date

SOPHIA STORES BUILDING

Plumbing works
Waste water disposal

Project Number	
Date	06 Sept 2022
Drawn By:	K.Shivsankar
Checked By:	F.Haynes

#9

Scale: NTS