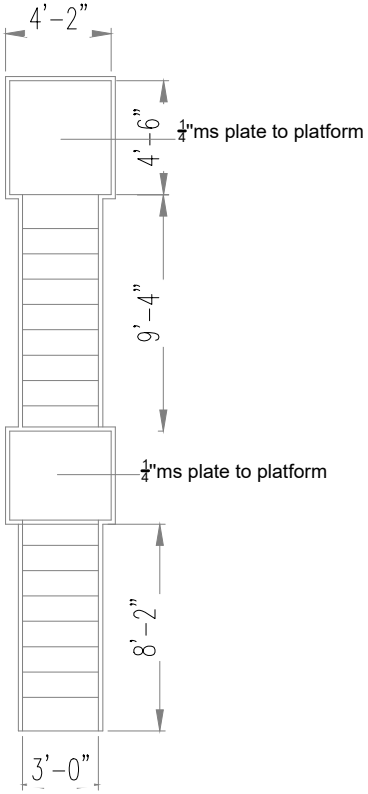

Plan view of metal stairs

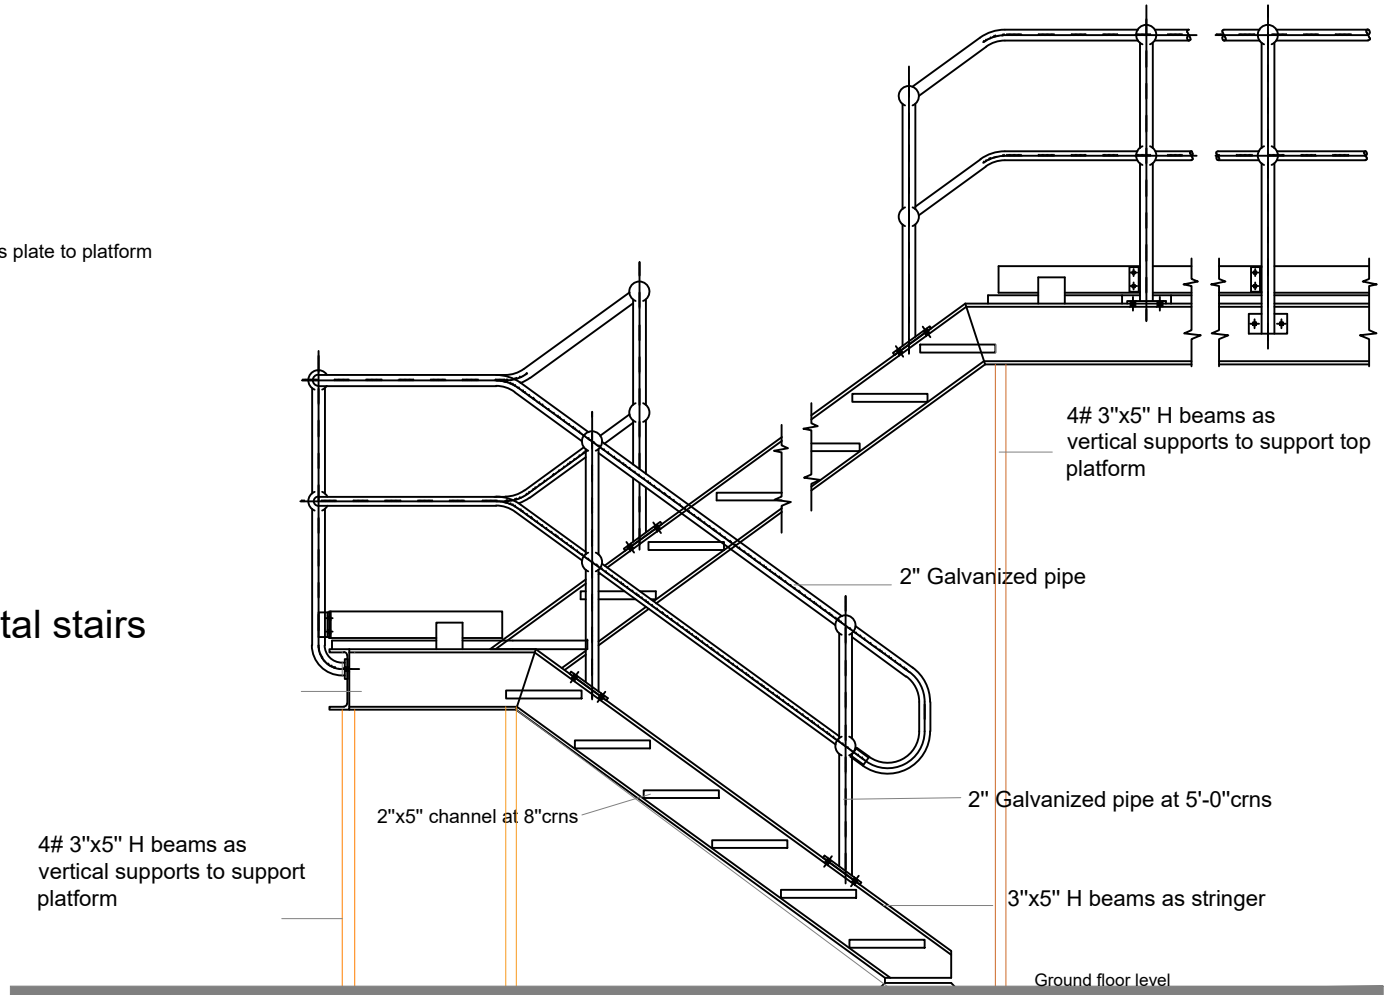

Detail of stairs

GUYANA POWER AND LIGHT INC.

FACILITIES MANAGEMENT

No.	Description	Date

SOPHIA STORES BUILDING

Fire exit stairs plan and details

Project Number

Date 06 Sept 2022

Drawn By: K.Shivsankar

Checked By:F.Haynes

8

Scale 3/16" = 1'-0"