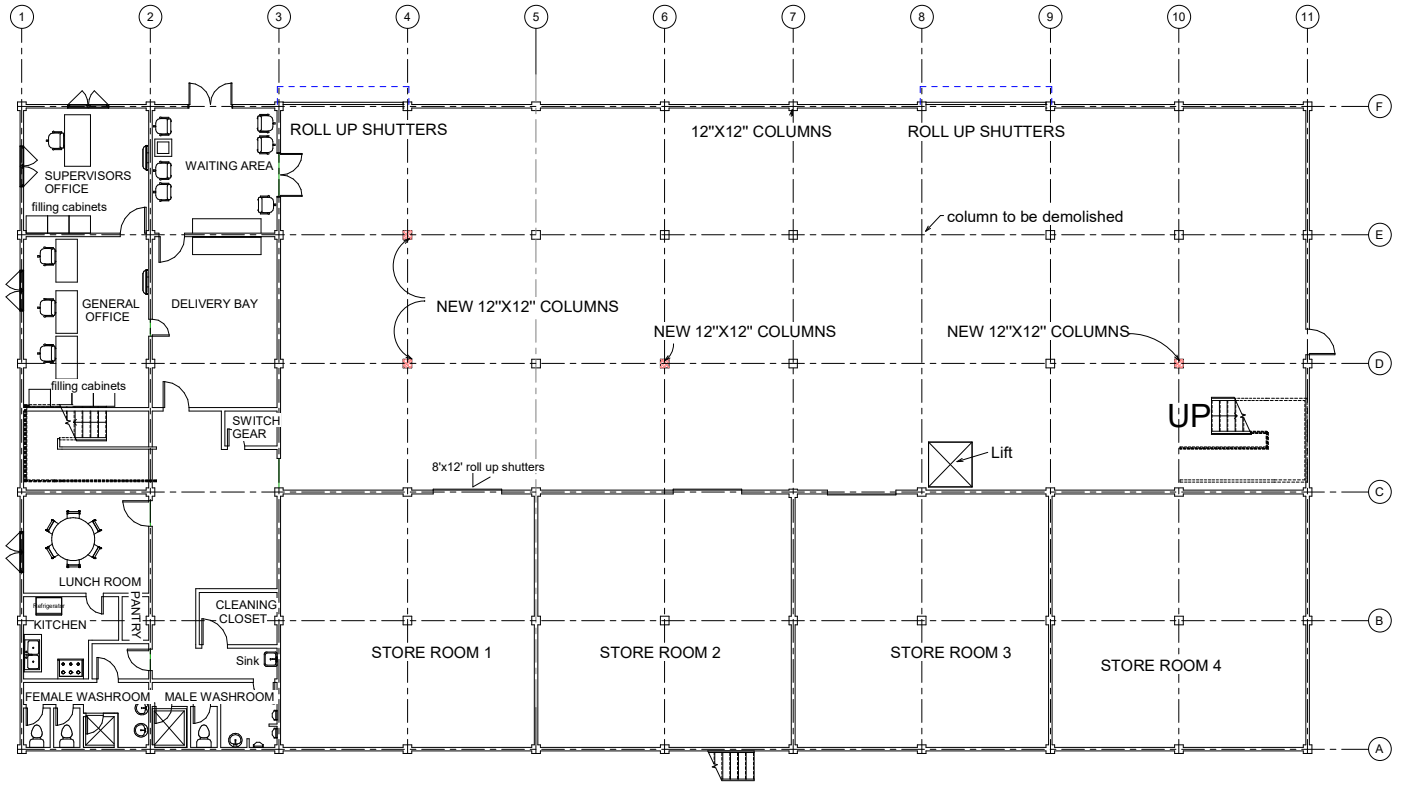

Ground Floor Layout

GUYANA POWER AND LIGHT INC.

FACILITIES MANAGEMENT

No.	Description	Date

SOPHIA STORES BUILDING

Ground Floor plan

Project Number

Date 06 sept 2022

Drawn By K.Shivsankar

Checked By F.Haynes

2

Scale 3/16" = 1'-0"